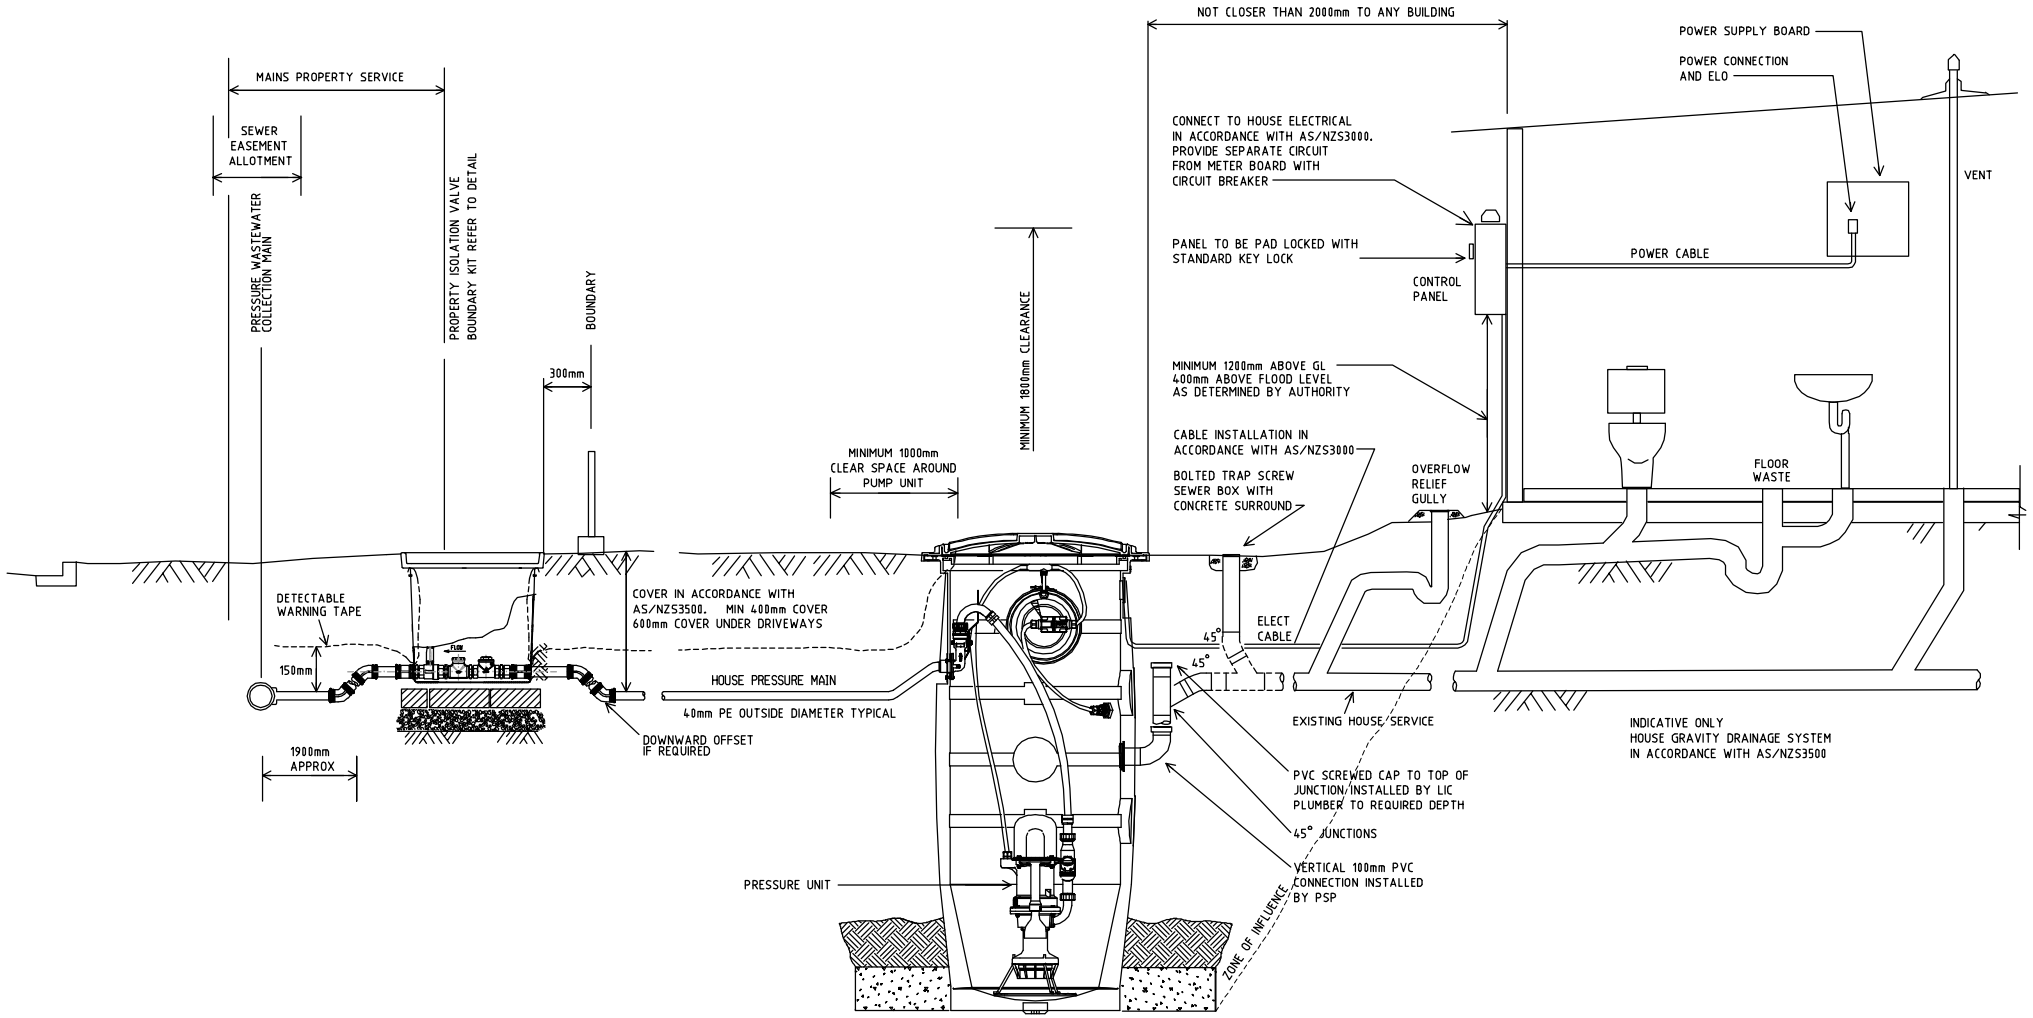

Drawing provided courtesy of Pressure Sewer Solutions Pty Ltd.
Copyright reserved

Rodney DISTRICT COUNCIL

Head Office: 50 Centreway Road, Orewa
Private Bag 500, Orewa, 1461, New Zealand
Tel: 0800 4265169, Fax (09) 4267280
Email: info@rodney.govt.nz

26 February 2009

STANDARD DETAIL:

TYPICAL HOUSE CONNECTION DETAIL

Copyright on this Drawing is Reserved
DATE: OCTOBER 2008
NOT TO SCALE

RDC NO:	SHEET NO:	REV:
18000	5.20	