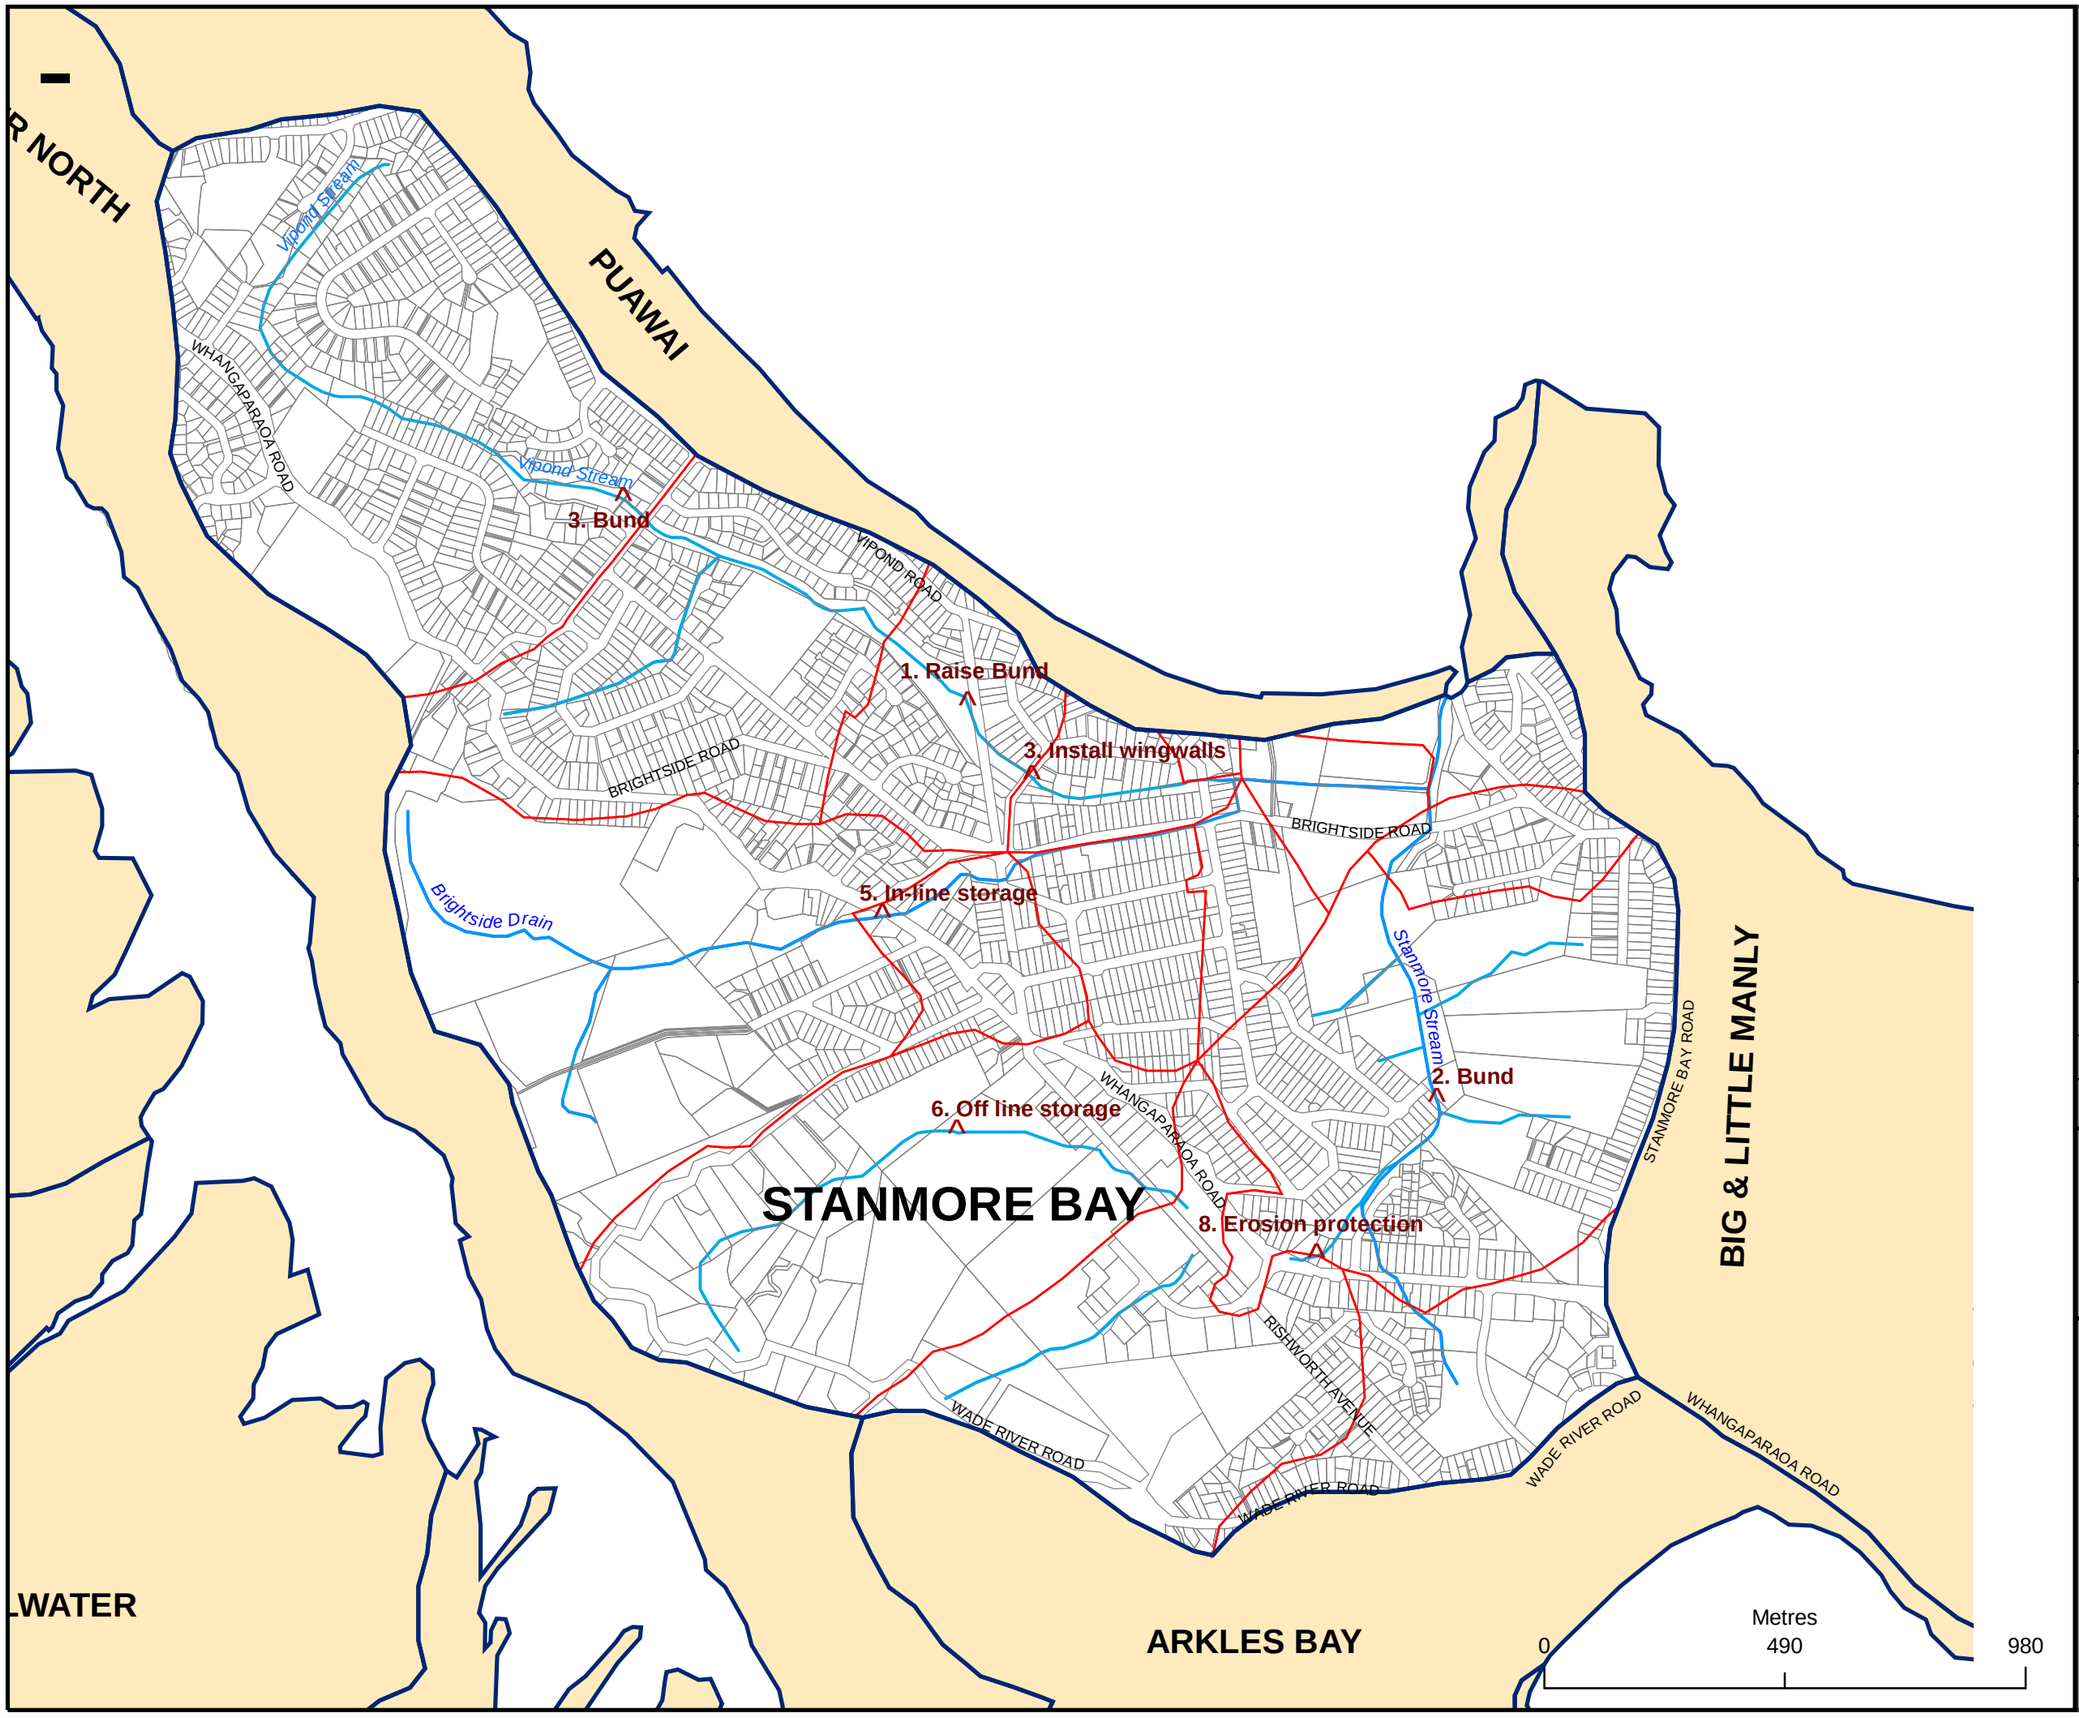

Legend

- Catchment
- Subcatchment
- Stream

Rev	Description	App	Date

File: 42065819\ESRI\ Proposed_Works.mxd	Designed: HS
	Drawn: FP
Scale: 1:12,500	Checked: HS
Original Size: A3	Approved: SH
Status FINAL	Date Created: 26 July 2006

URS New Zealand
Engineering and Environmental Management

6th Floor
URS Centre
13 - 15 College Hill
Auckland
P.O. Box 821
Auckland
New Zealand

Tel 09 355 1300
Fax 09 355 1333

Client

Rodney DISTRICT COUNCIL

Project Stanmore Bay ICMP

Title Proposed Works

Drawing Number Figure 10-1

Rev A

© Document copyright of URS New Zealand Limited and may only be used for its intended purpose.