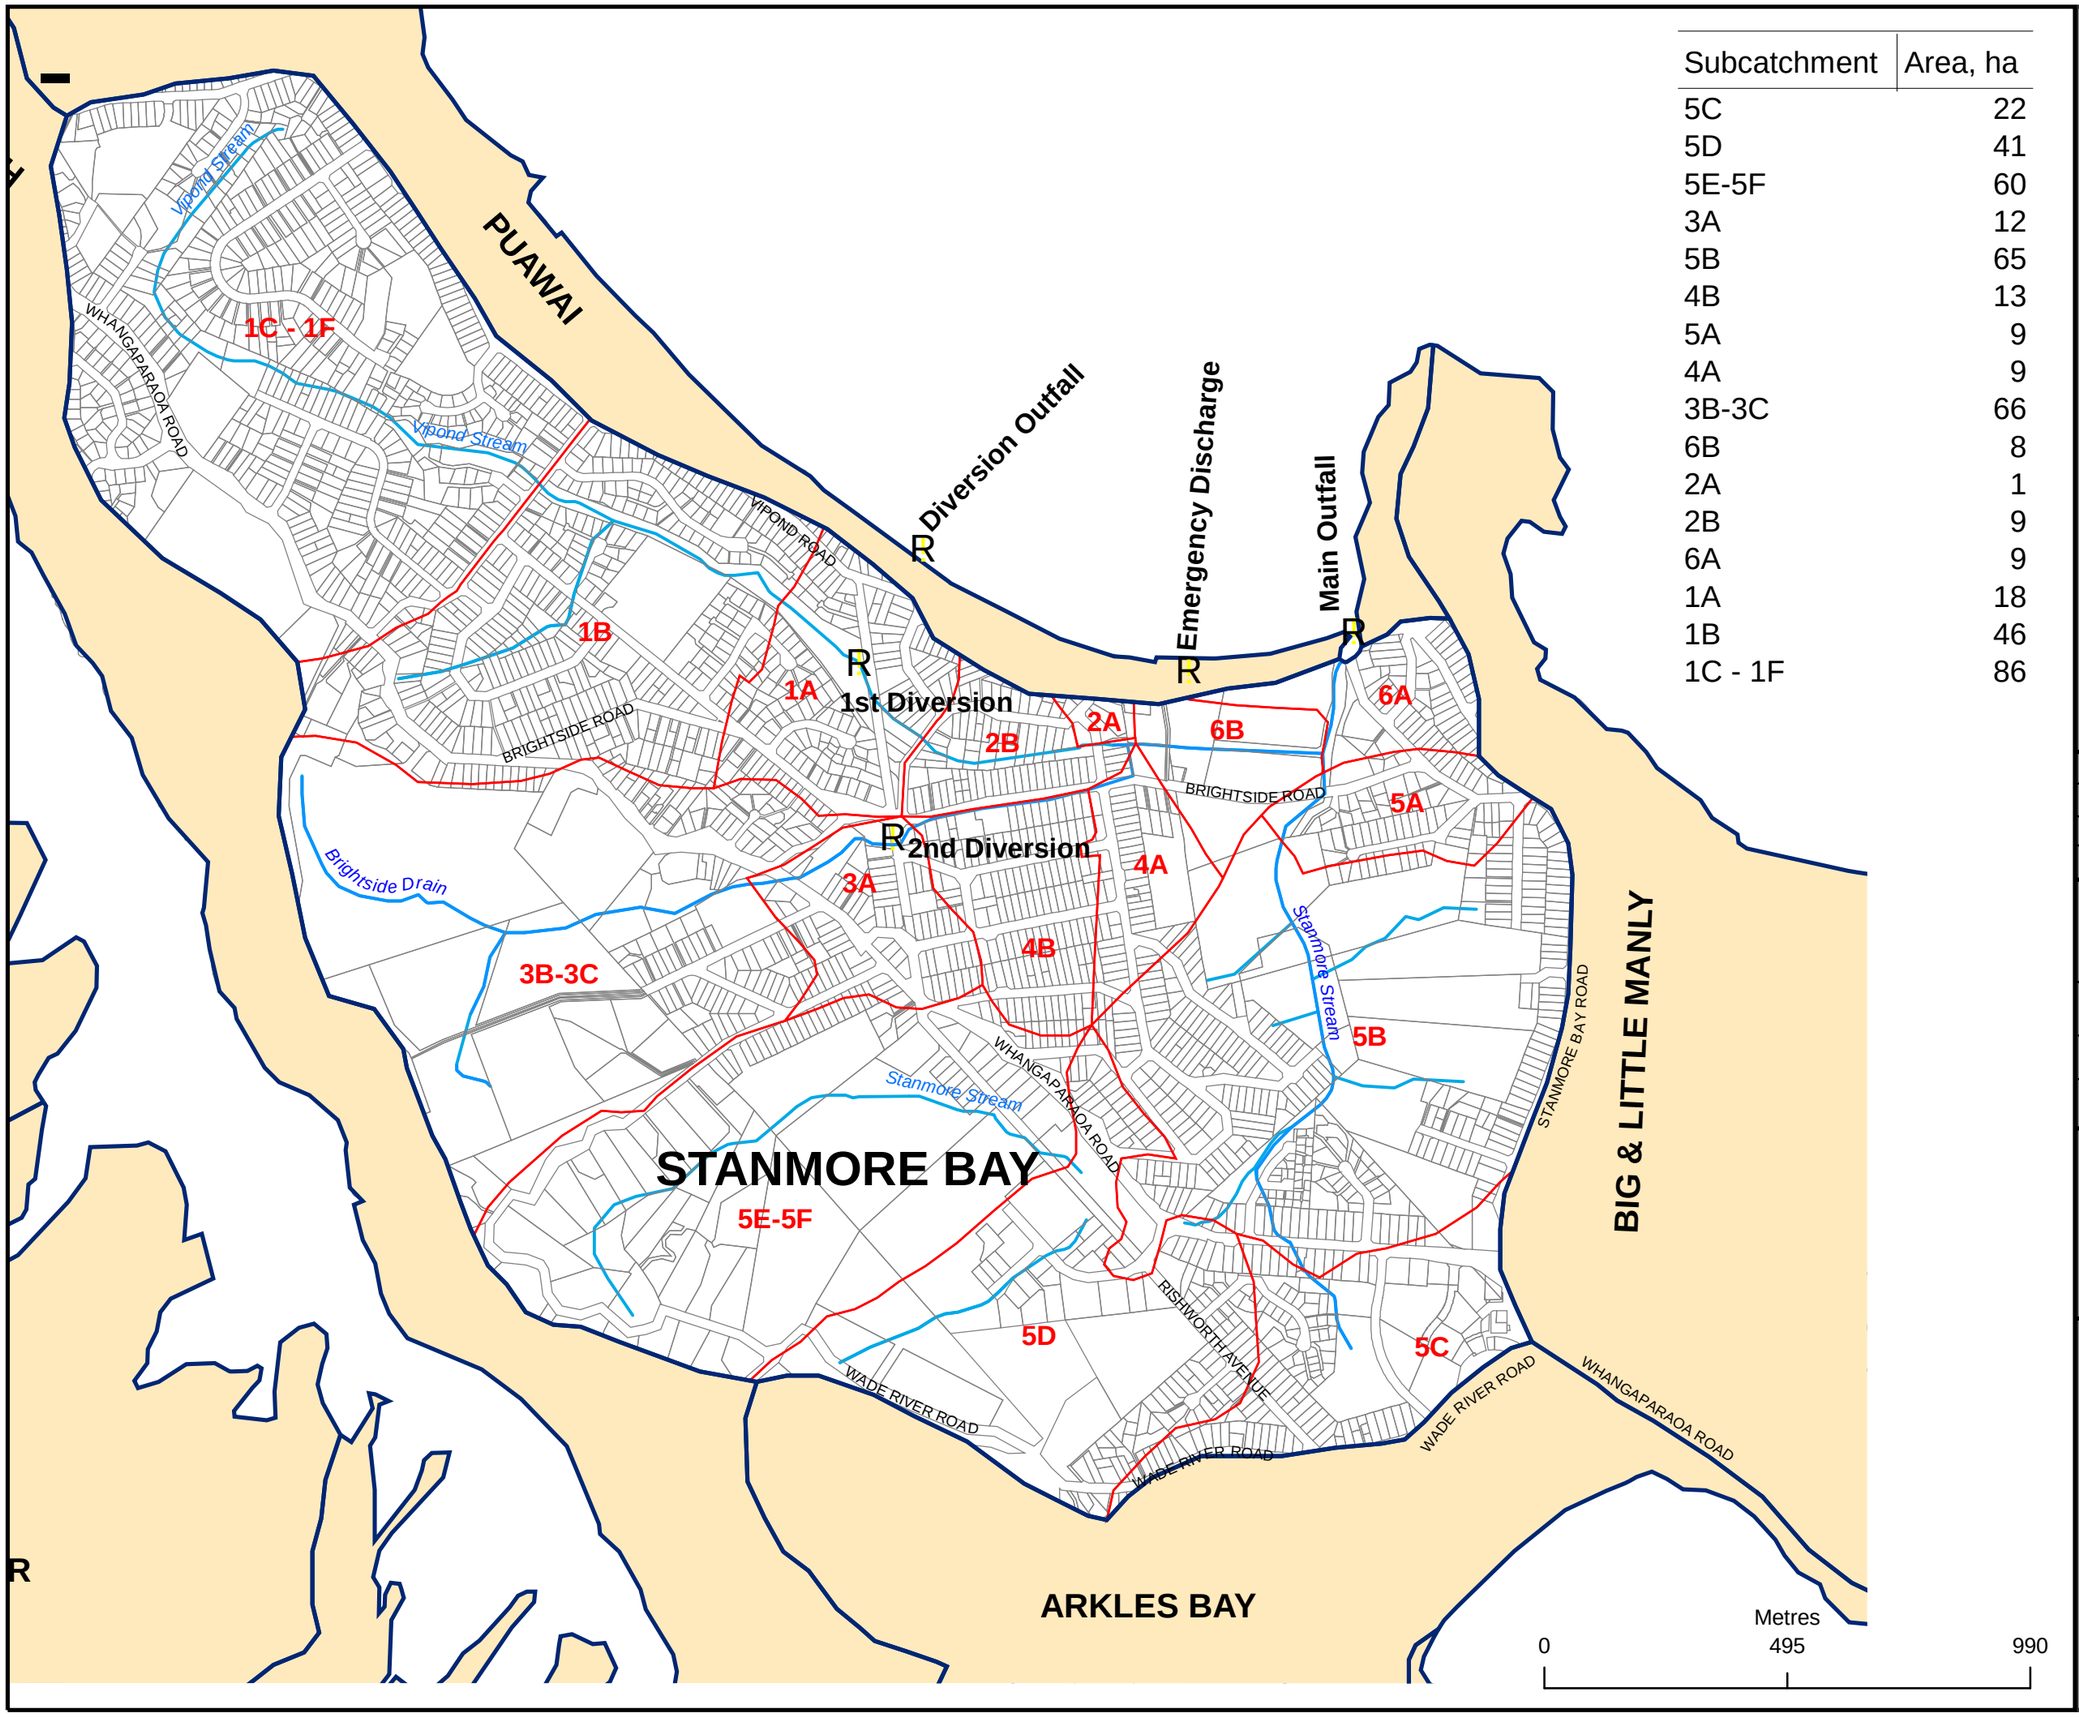

Subcatchment	Area, ha
5C	22
5D	41
5E-5F	60
3A	12
5B	65
4B	13
5A	9
4A	9
3B-3C	66
6B	8
2A	1
2B	9
6A	9
1A	18
1B	46
1C - 1F	86

Legend

- Catchment
- 5D Subcatchment
- R Diversion
- Stream

Rev	Description	App	Date

File: 42065819\ESRI\ Stormwater_Catchments.mxd	Designed: HS
	Drawn: FP
Scale: 1:12,500	Checked: HS
Original Size: A3	Approved: SH
Status FINAL	Date Created: 26 Jun 2006

URS New Zealand
Engineering and Environmental Management
6th Floor
URS Centre
13 - 15 College Hill
Auckland
P.O. Box 821
Auckland
New Zealand
Tel 09 355 1300
Fax 09 355 1333

Client
Rodney District Council

Project Stanmore Bay ICMP

Title Subcatchments, Watercourses and Diversion Structures

Drawing Number Figure 2-4

Rev A

© Document copyright of URS New Zealand Limited and may only be used for its intended purpose.